PLAN NUMBER	DESCRIPTION
1593-01	SITE PLAN
1593-02	OIL REFINERY PLANT
1593-03	HEXANE PLANT
1593-04	CRUSHING PLANT - SOYA
1593-05	~~BOTTLING PLANT AND STORAGE~~
1593-06	GRAIN STORE AND CRUSHING PLANT - SUN FLOWER
1593-07	HUSK STORE AND BOILERS
1593-08	SOYA BUNKER
1593-09	OFFICES
1593-10	SOLVENT PLAN
1593-11	SECURITY
1593-12	REFINERY

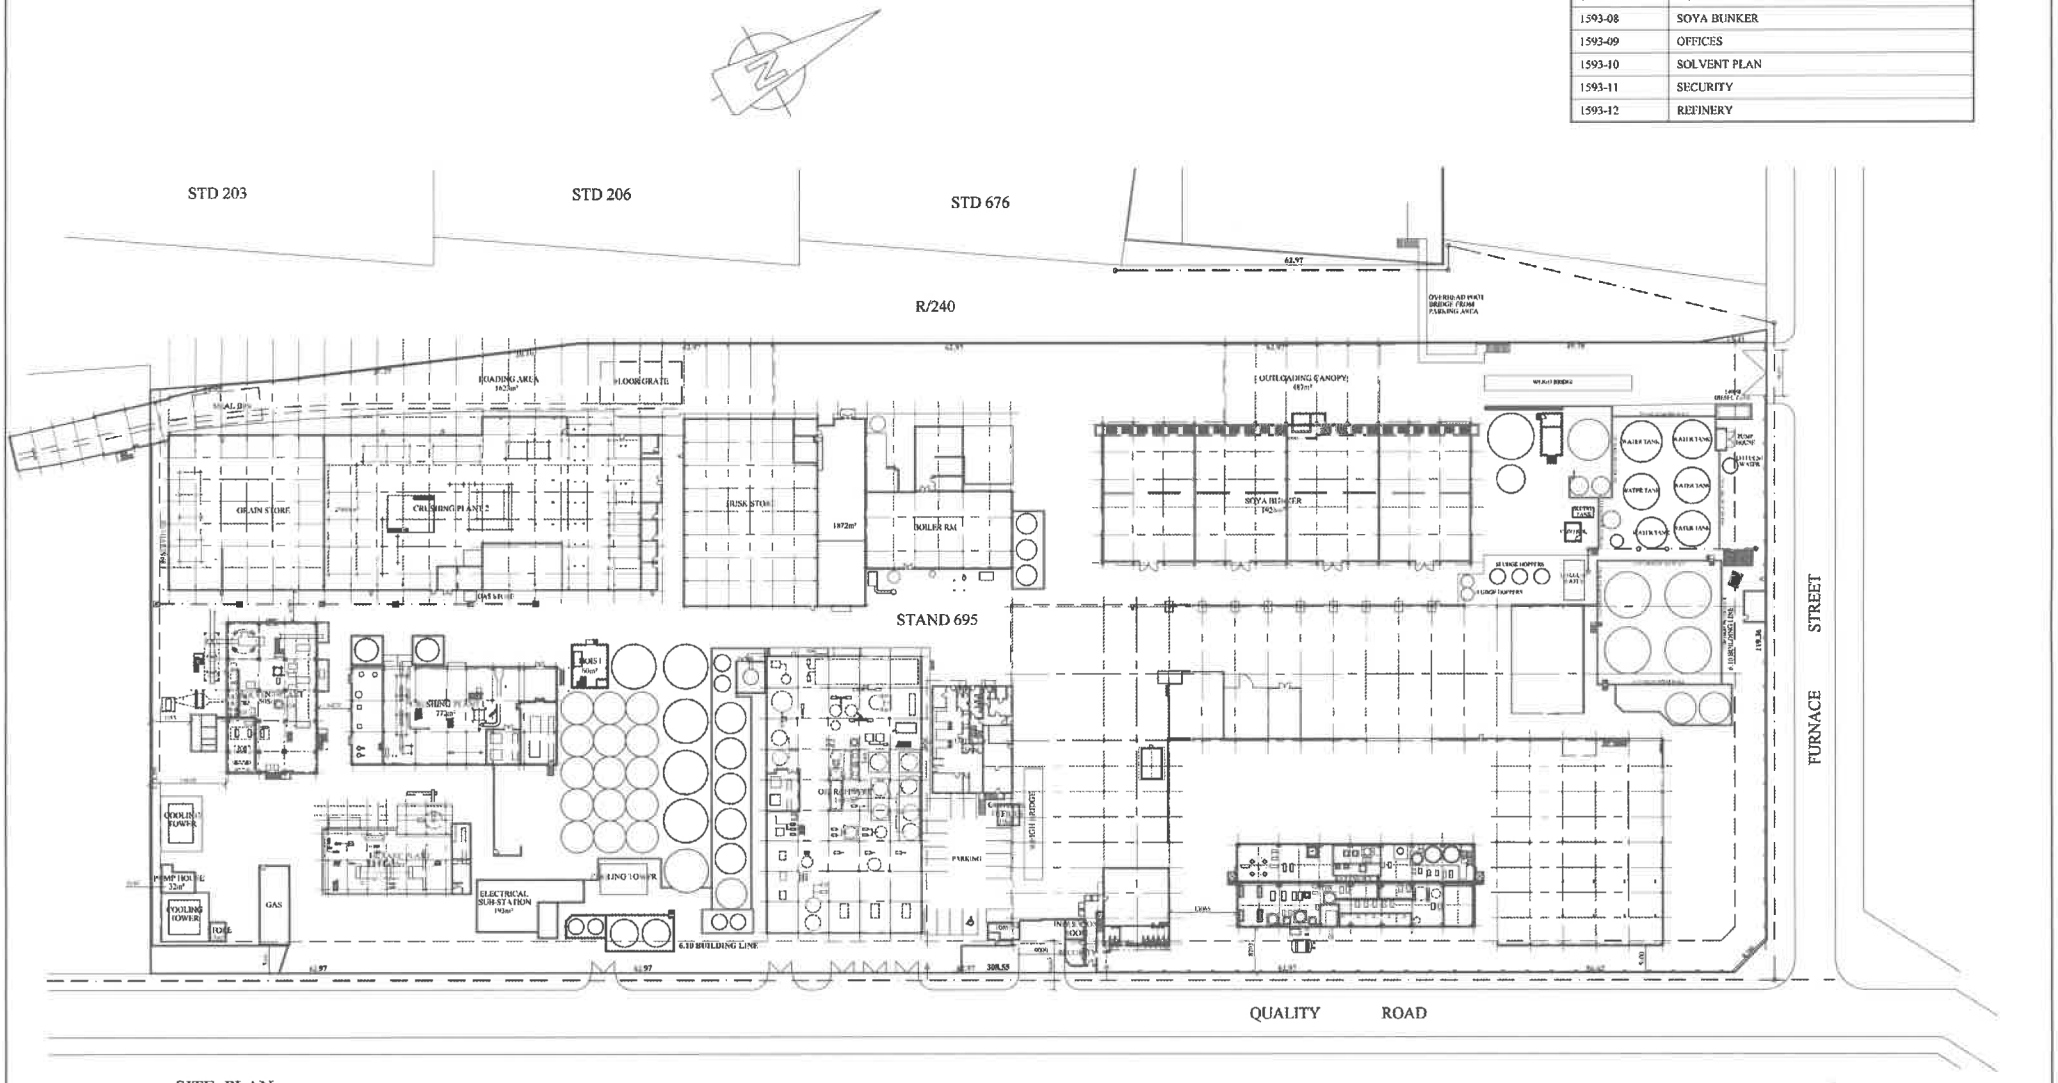

SITE PLAN
SCALE 1 : 500

No	DESCRIPTION	DATE

REVISION

GENERAL NOTES

1. ANY DEVIATION FROM THIS DRAWING WITHOUT THE APPROVAL OF THE DESIGNER, WILL WAIVER ALL RESPONSIBILITY.
2. ALL LEVELS, DIMENSIONS AND POSITIONS TO BE CHECKED AND VERIFIED BEFORE ANY WORK IS COMMENCED.
3. ANY ERRORS, DESCREPANCIES OR OMISSIONS TO BE REPORTED TO THE OWNER IMMEDIATELY.
4. ALL WORK TO BE IN ACCORDANCE WITH THE NATIONAL BUILDING REGULATIONS AND BUILDING STANDARDS ACT 103 AND SABS 10400 - 2011.
5. FIGURED DIMENSIONS TO BE TAKEN IN PREFERENCE TO SCALED DIMENSIONS
6. THESE ARCHITECTURAL DRAWINGS ARE TO BE READ IN CONJUNCTION WITH ENGINEERS AND CONSULTANTS DRAWINGS. WHERE APPLICABLE.
7. IT REMAINS THE RESPONSIBILITY OF THE OWNER TO LOCATE AND SHOW THE SITE PEGS TO THE CONTRACTOR.
8. BRICKFORCE REINFORCING TO BE INSTALLED IN SUBSTRUCTURE BRICKWORK EVERY FIVE COURSES.
9. TWO COURSES BRICKFORCE REINFORCING TO BE INSTALLED ABOVE WINDOW HEAD HEIGHT.
10. ALL GLAZING TO SABS 0137 OR 1263.
11. ALL FIRE FIGHTING EQUIPMENT TO BE IN ACCORDANCE WITH SANS 10400-T:2011 AND SO MAINTAINED.
12. FIRE WATER MAINS AS SPECIFIED ON FIRE PLAN.

OWNER'S SIGNATURE

DRAWING BY

D J VAN ROOYEN
Nat Dip (Bldg & Civ)
PrS 1618 T PLT 128579
SACAP(Arch) 78167

11 / 07 / 2025
DATE

DJ VAN ROOYEN SNR ARCHI TECHNOLOGIST
UNIDRAFT cc CK94/28112/23
7 AURET ROAD
NORTON PARK
BENONI
PROFESSIONAL JUNIOR ARCHITECTURAL TECHNOLOGIST
DANIEL JOHANNES VAN ROOYEN
Cell: 083 700 7897
danie@unidraft.co.za

PROJECT TITLE	PROPOSED ADDITIONS
DRAWING	SITE PLAN
STAND No.	STAND 695, ISANDO
FOR OWNER	WILLOWTON GROUP

© COPYRIGHT RESERVED ©

PROJECT No 1593-01
SHEET No
REVISION No.
DESTROY ALL PREVIOUSLY ISSUED COPIES