


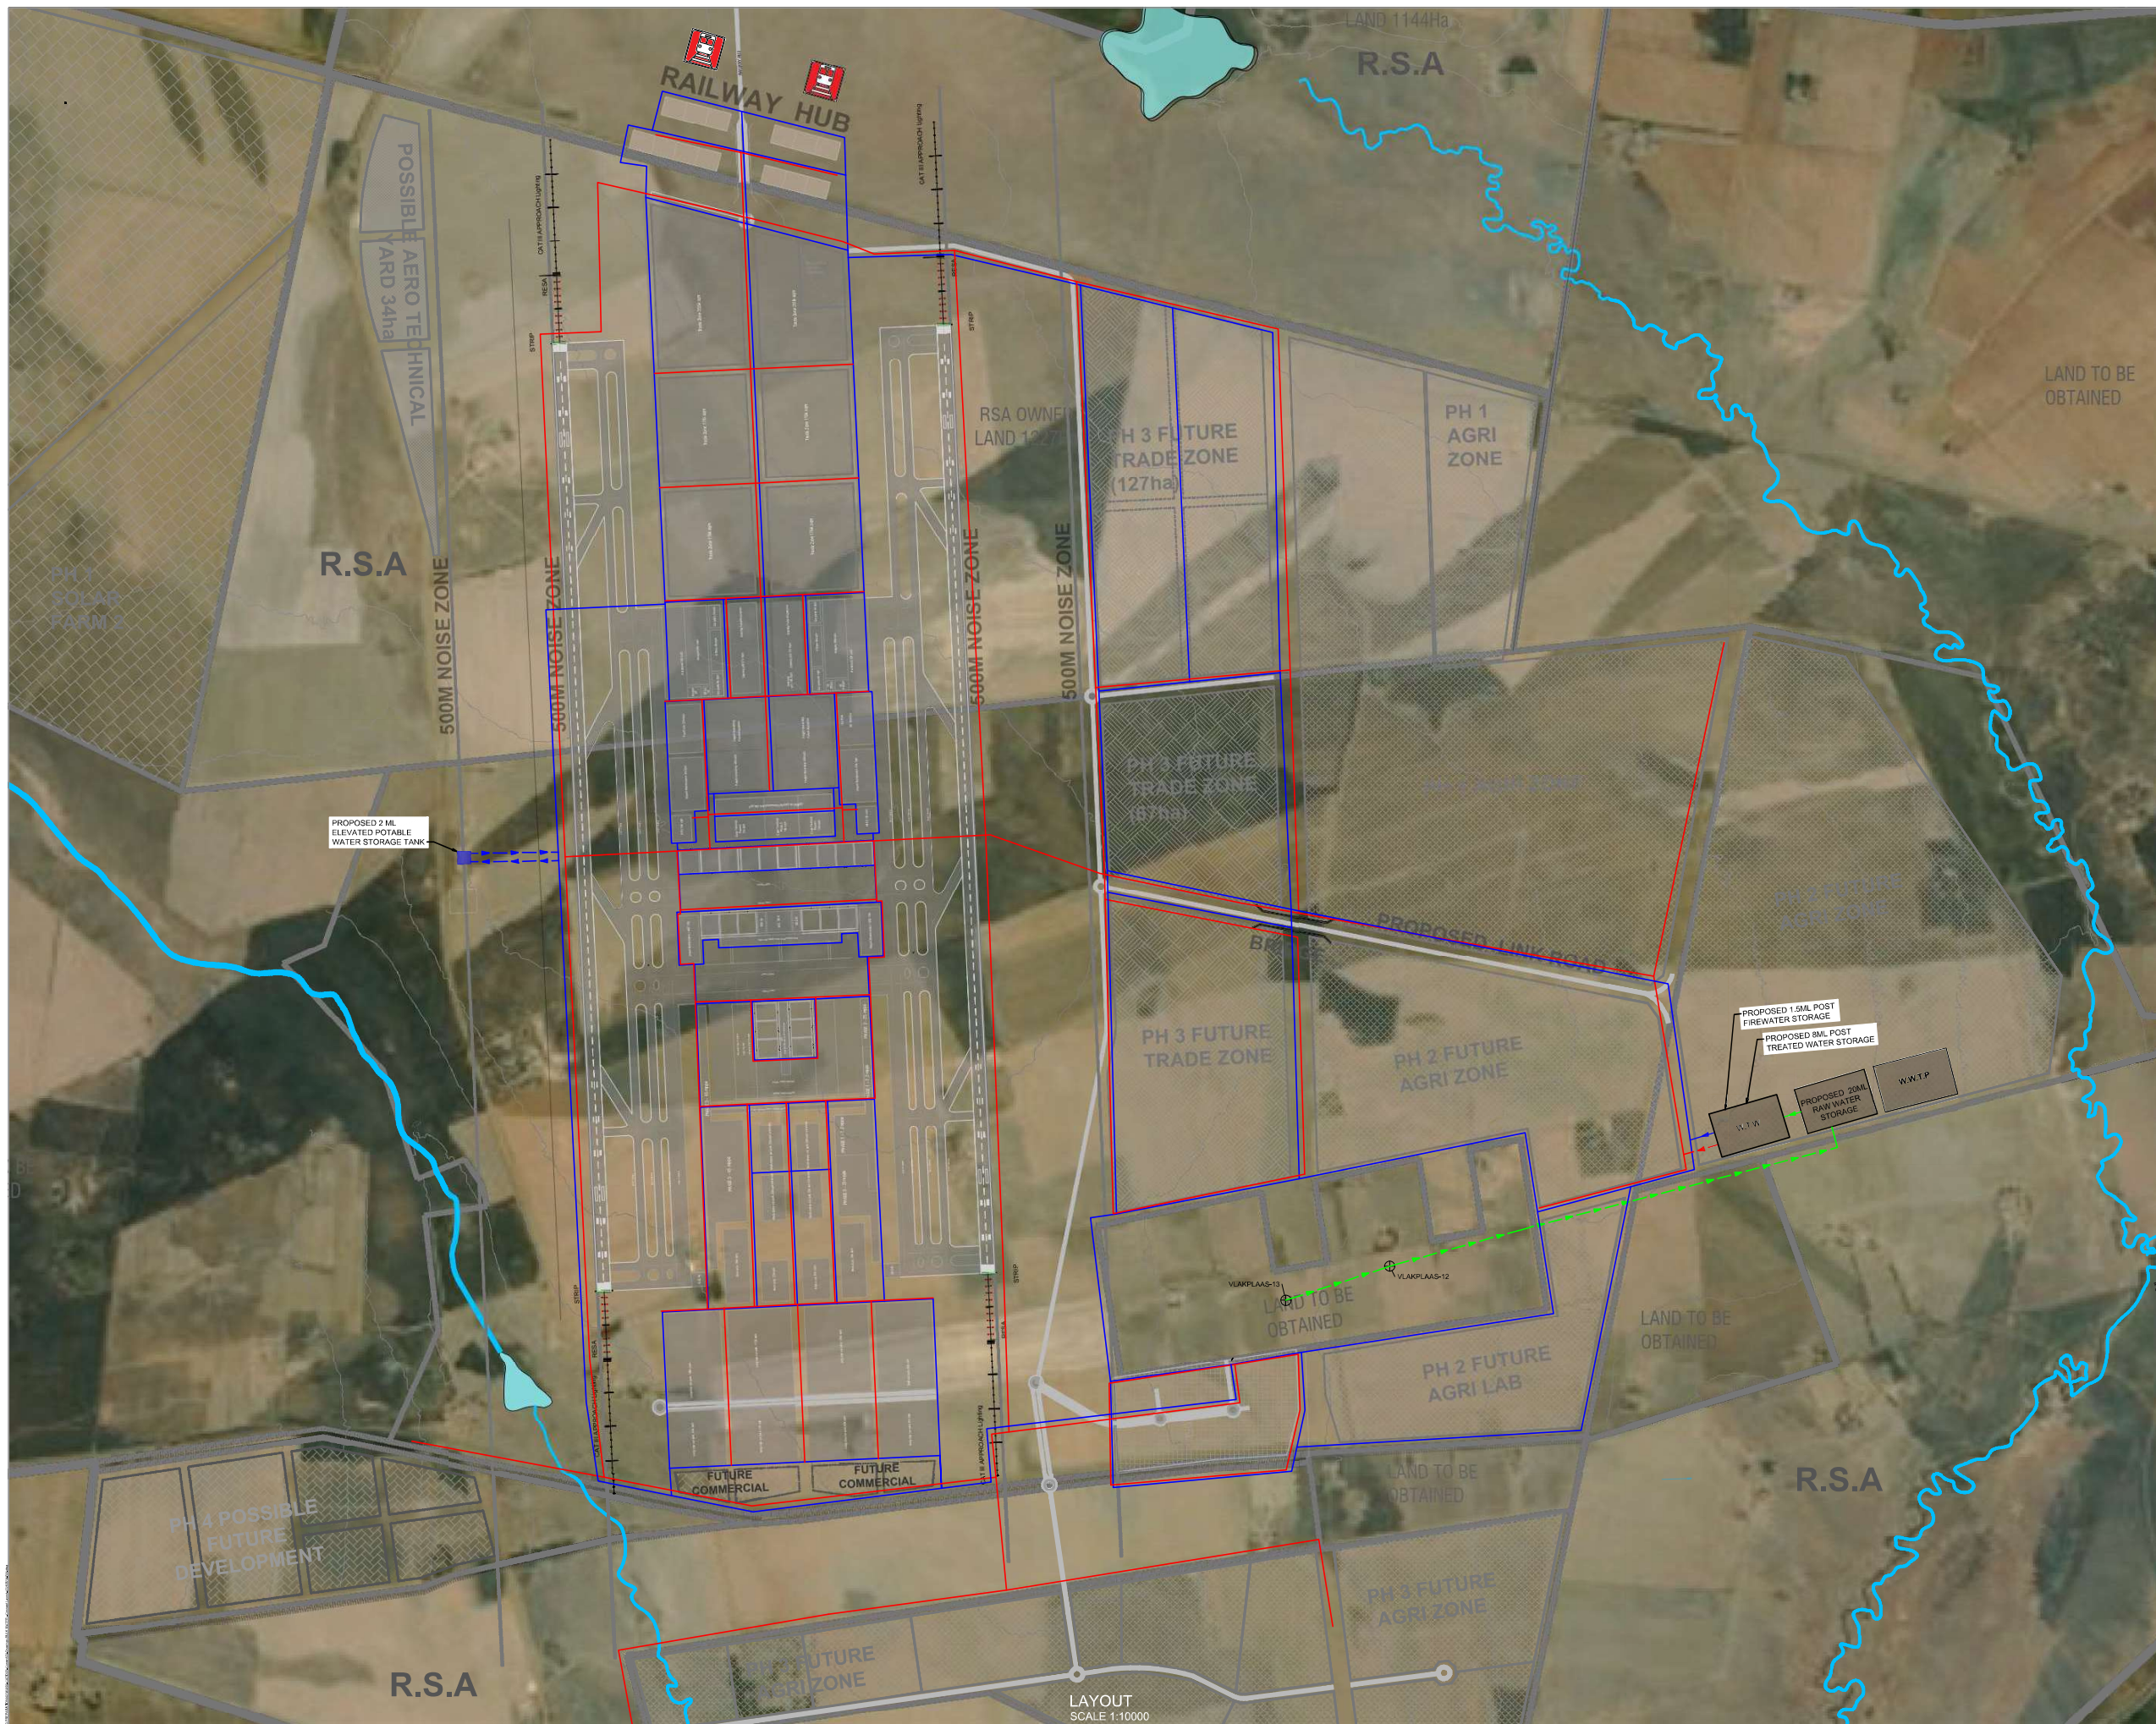

| LEGEND                                  |                                                                                     |
|-----------------------------------------|-------------------------------------------------------------------------------------|
| PROPOSED POTABLE PIPELINE               |  |
| PROPOSED FIRE WATER PIPELINE            |  |
| PROPOSED RAW WATER ABSTRACTION PIPELINE |  |

[illegible]