


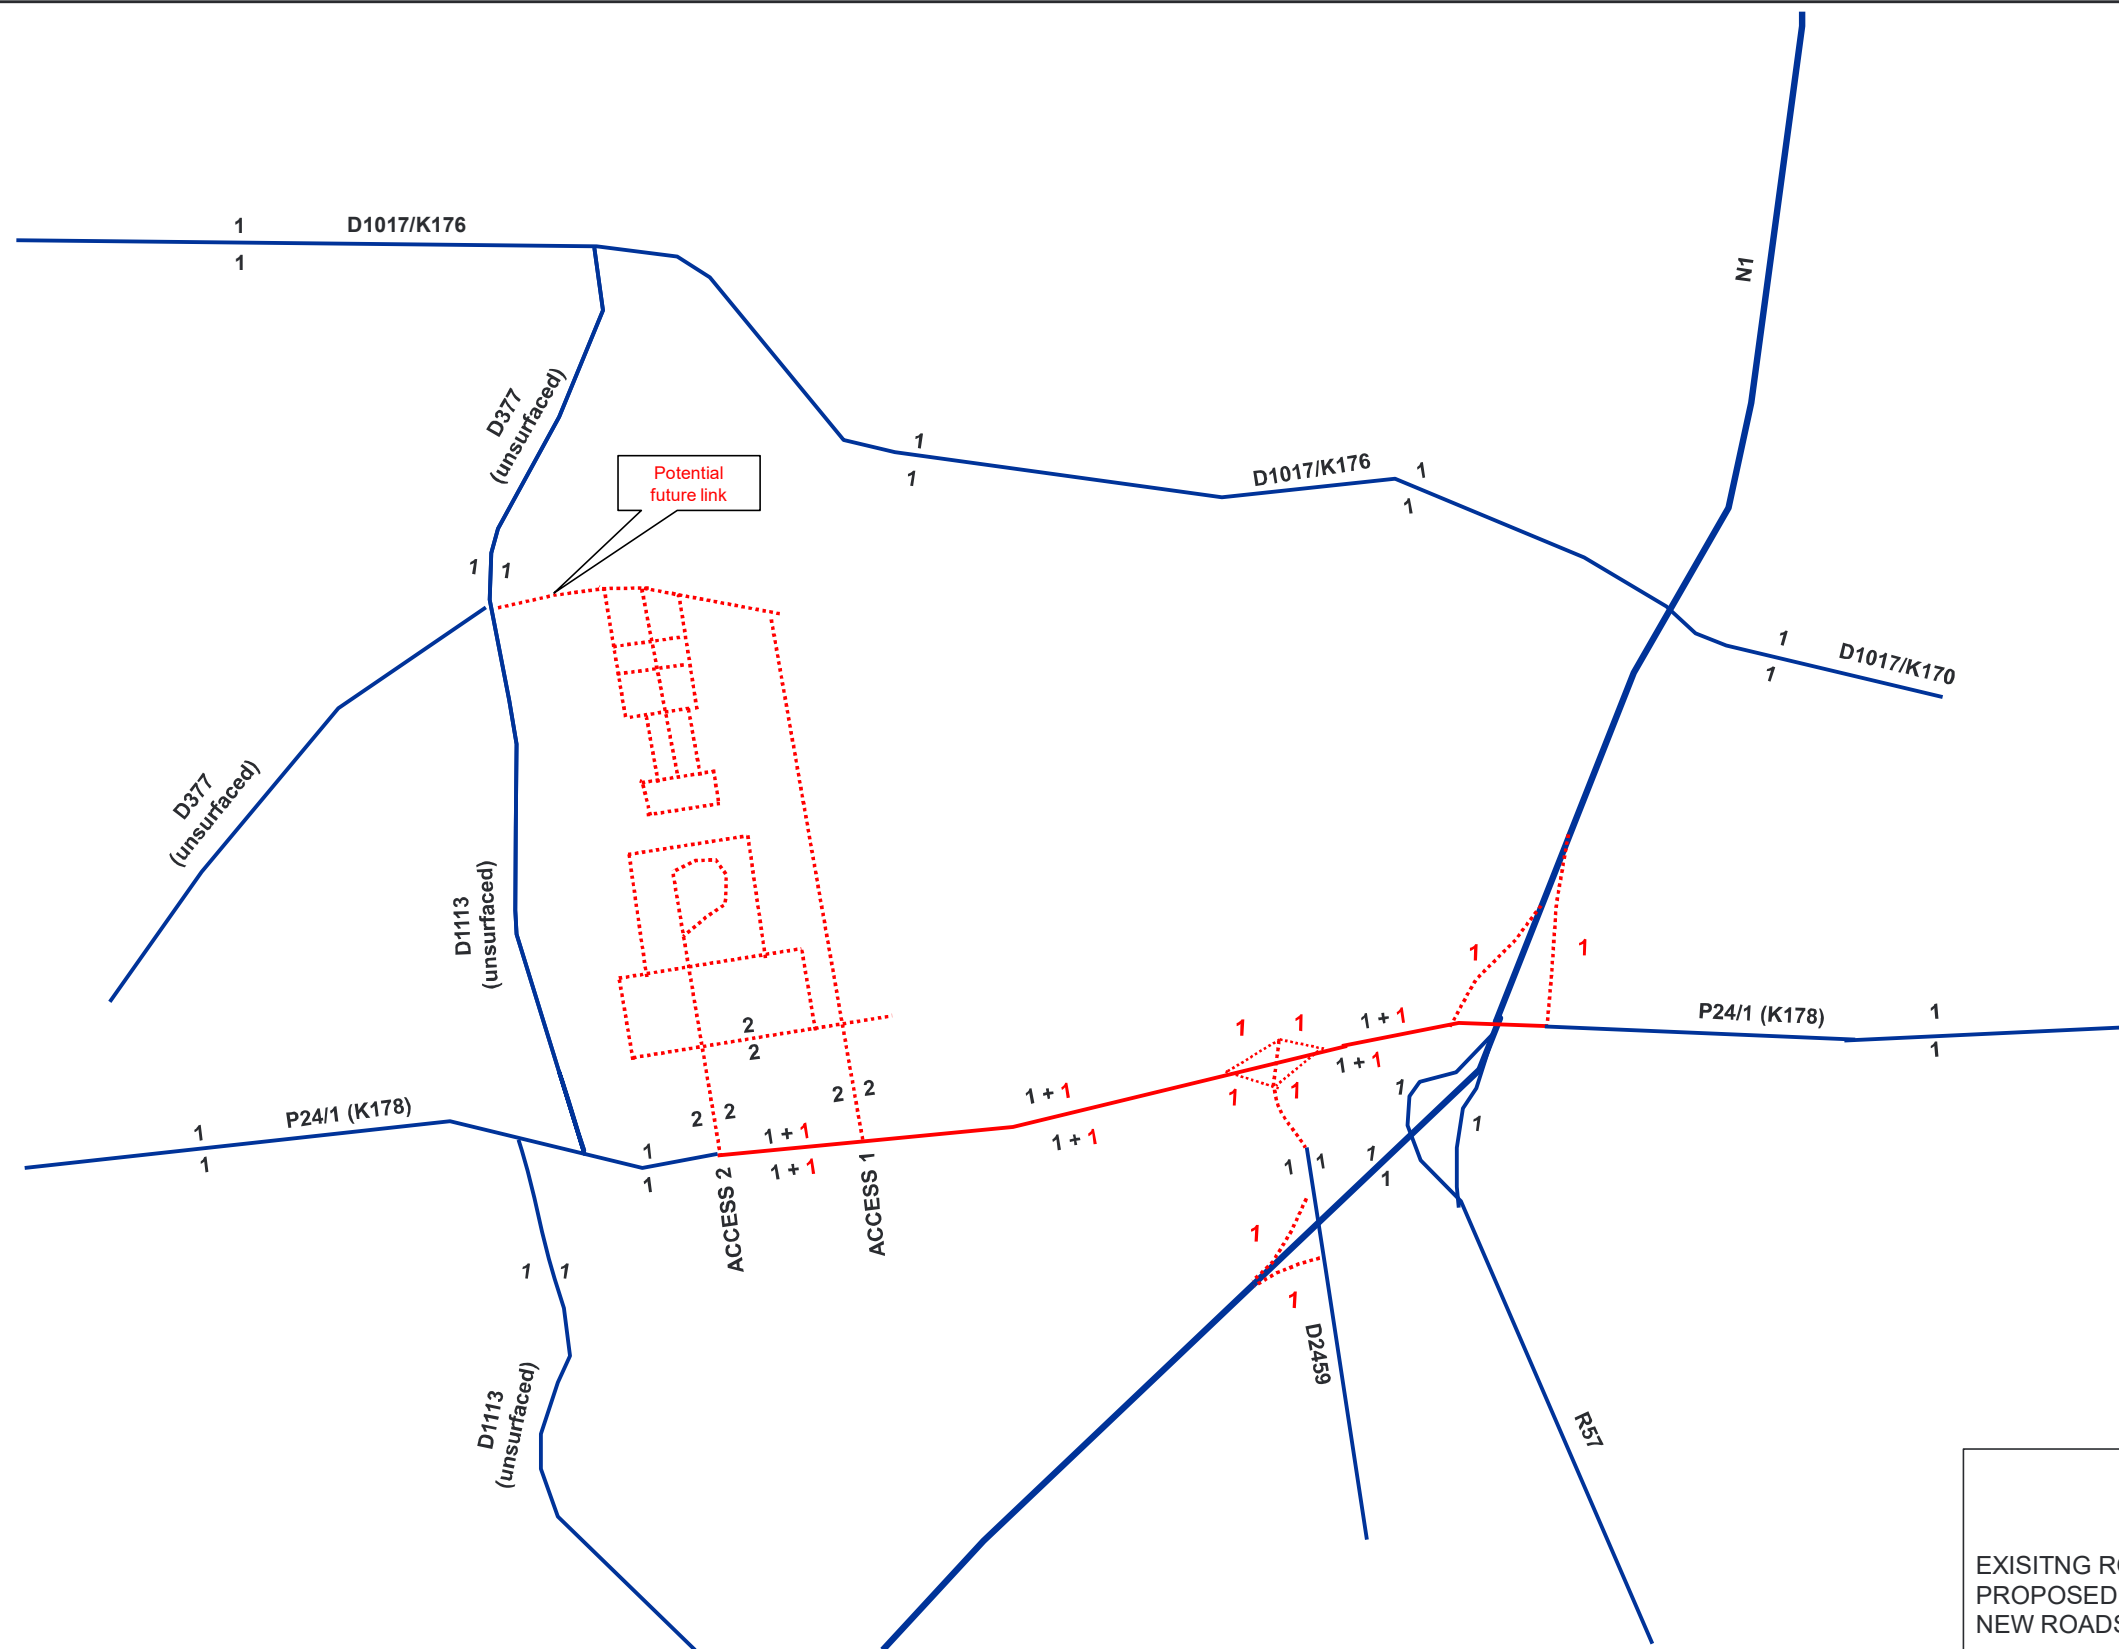

LEGEND:

EXISTING ROADS & NUMBER OF LANES
PROPOSED UPGRADES FOR VAAL AEROTROPOLIS (Phase 1)
NEW ROADS REQUIRED FOR VAAL AEROTROPOLIS (Phase 1)



Project name:

VAAL AEROTROPOLIS

Figure description:

N1 / P24 / D2459 SPLIT DIAMOND INTERCHANGE
SCHEMATIC DIAGRAM OF ROAD UPGRADES & NUMBER OF LANES REQUIRED FOR PHASE 1

No.

E-1